NOTES:

1. CONSTRUCT BYPASS CHANNEL FIRST, STARTING AT THE DOWNSTREAM END, AND STOCKPILE CHANNEL MATERIAL ON THE EXISTING BAR.
2. DIVERT FLOW INTO CONSTRUCTED CHANNEL BY MEANS OF SANDBAGS PRIOR TO WORKING IN EXISTING STREAM. SEE DETAIL #3.
3. REMOVE SANDBAGS AND RESTORE FLOW TO EXISTING STREAM AS THE FINAL STEP IN THE CONSTRUCTION PROCESS.

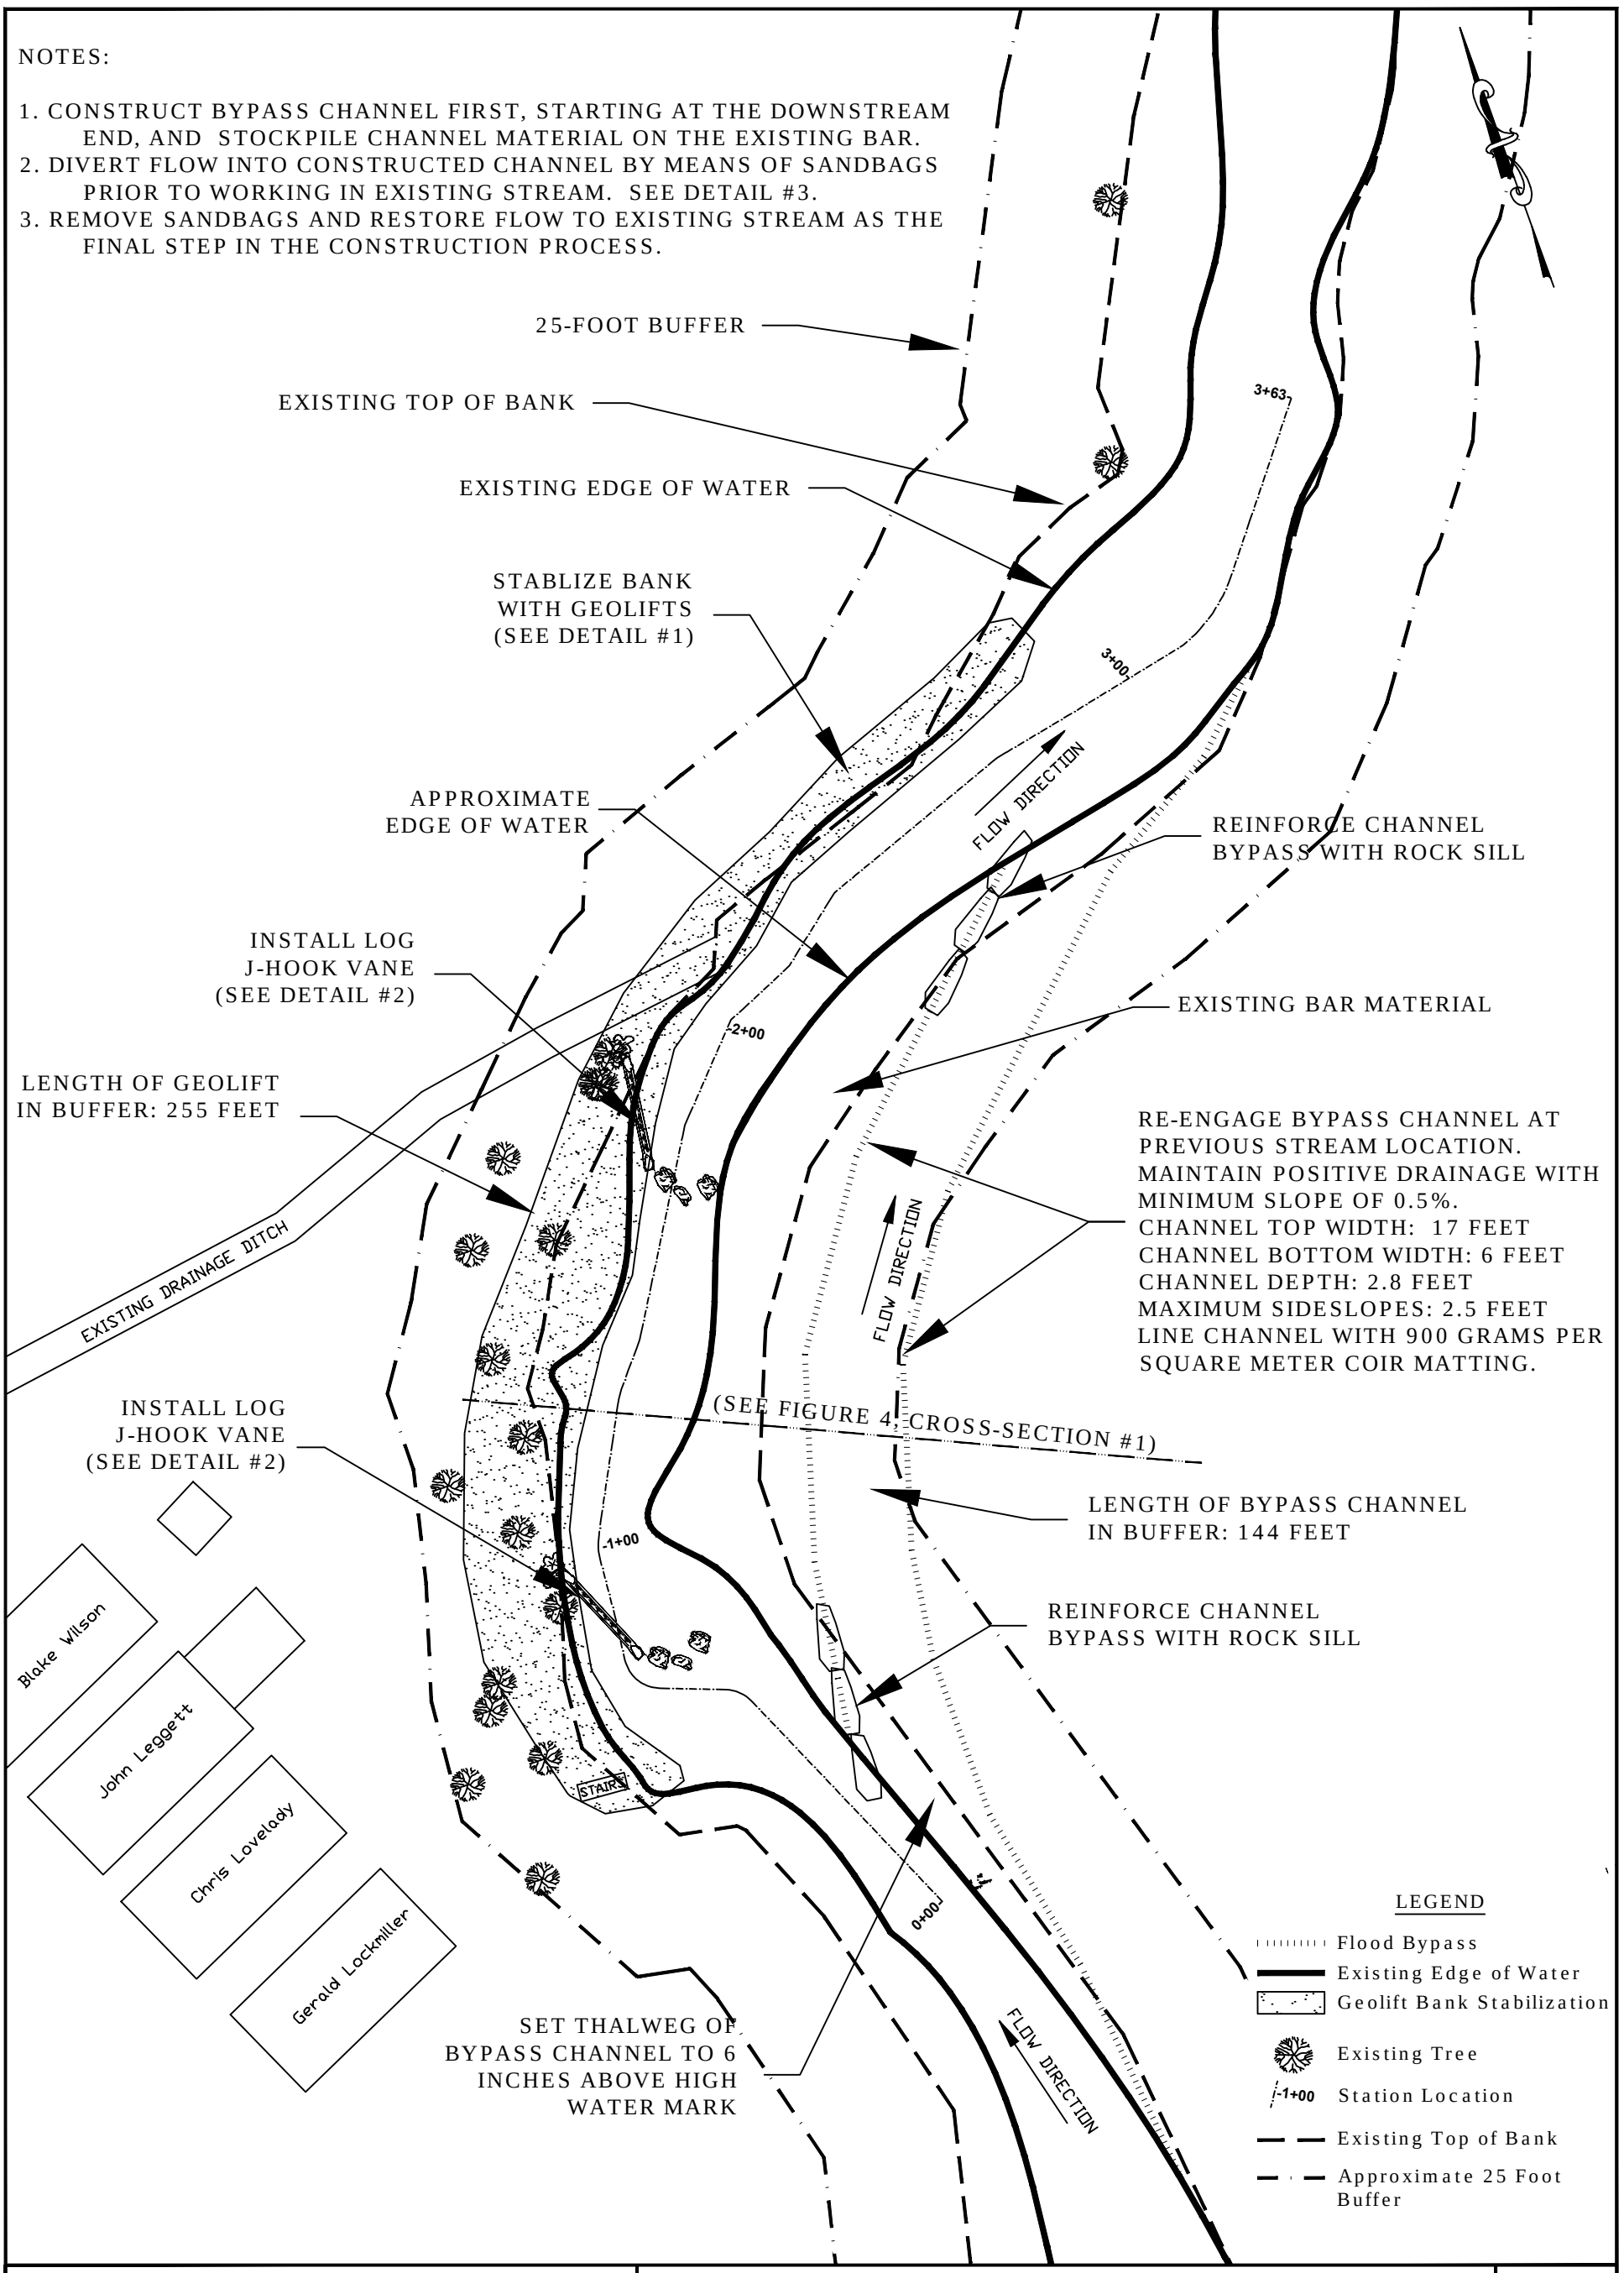

ALTAMONT ENVIRONMENTAL, INC.
ENGINEERING & HYDROGEOLOGY
50 COLLEGE STREET, ASHEVILLE, NC 28801
TEL.828.281.3350 FAC.828.281.3351
www.altamontenvironmental.com

DRAWN BY: PAUL DOW
PROJECT MANAGER: STU RYMAN
CLIENT: MACON COUNTY SWCD
DATE: 7/1/08 (REVISED 5/8/09)

SCALE (FEET)
15 0 15 30

PROPOSED STREAM RESTORATION

CARTOOGECHAYE CREEK CAMPGROUND
CARTOOGECHAYE CREEK
MACON COUNTY, NORTH CAROLINA

FIGURE
3

FILE PATH: P:\MACON COUNTY\CARTOOGECHAYE CREEK\TECHNICAL\FIGURES\CONSTRUCTION PLANS\CONSTRUCTION PLAN.DWG